ISO FULL BLEED A1 (841.00 x 594.00 MM)

T:\TRANSPORT PROJECTS\SCHEME DESIGN & CONSTRUCTION TEAM\DESIGN TASKS\LIVE\170 BETTER BUS SOUTHWARK\DRAWINGS\OUTLINE DESIGN\BBS S3 CONSULTATION FINALB.DWG

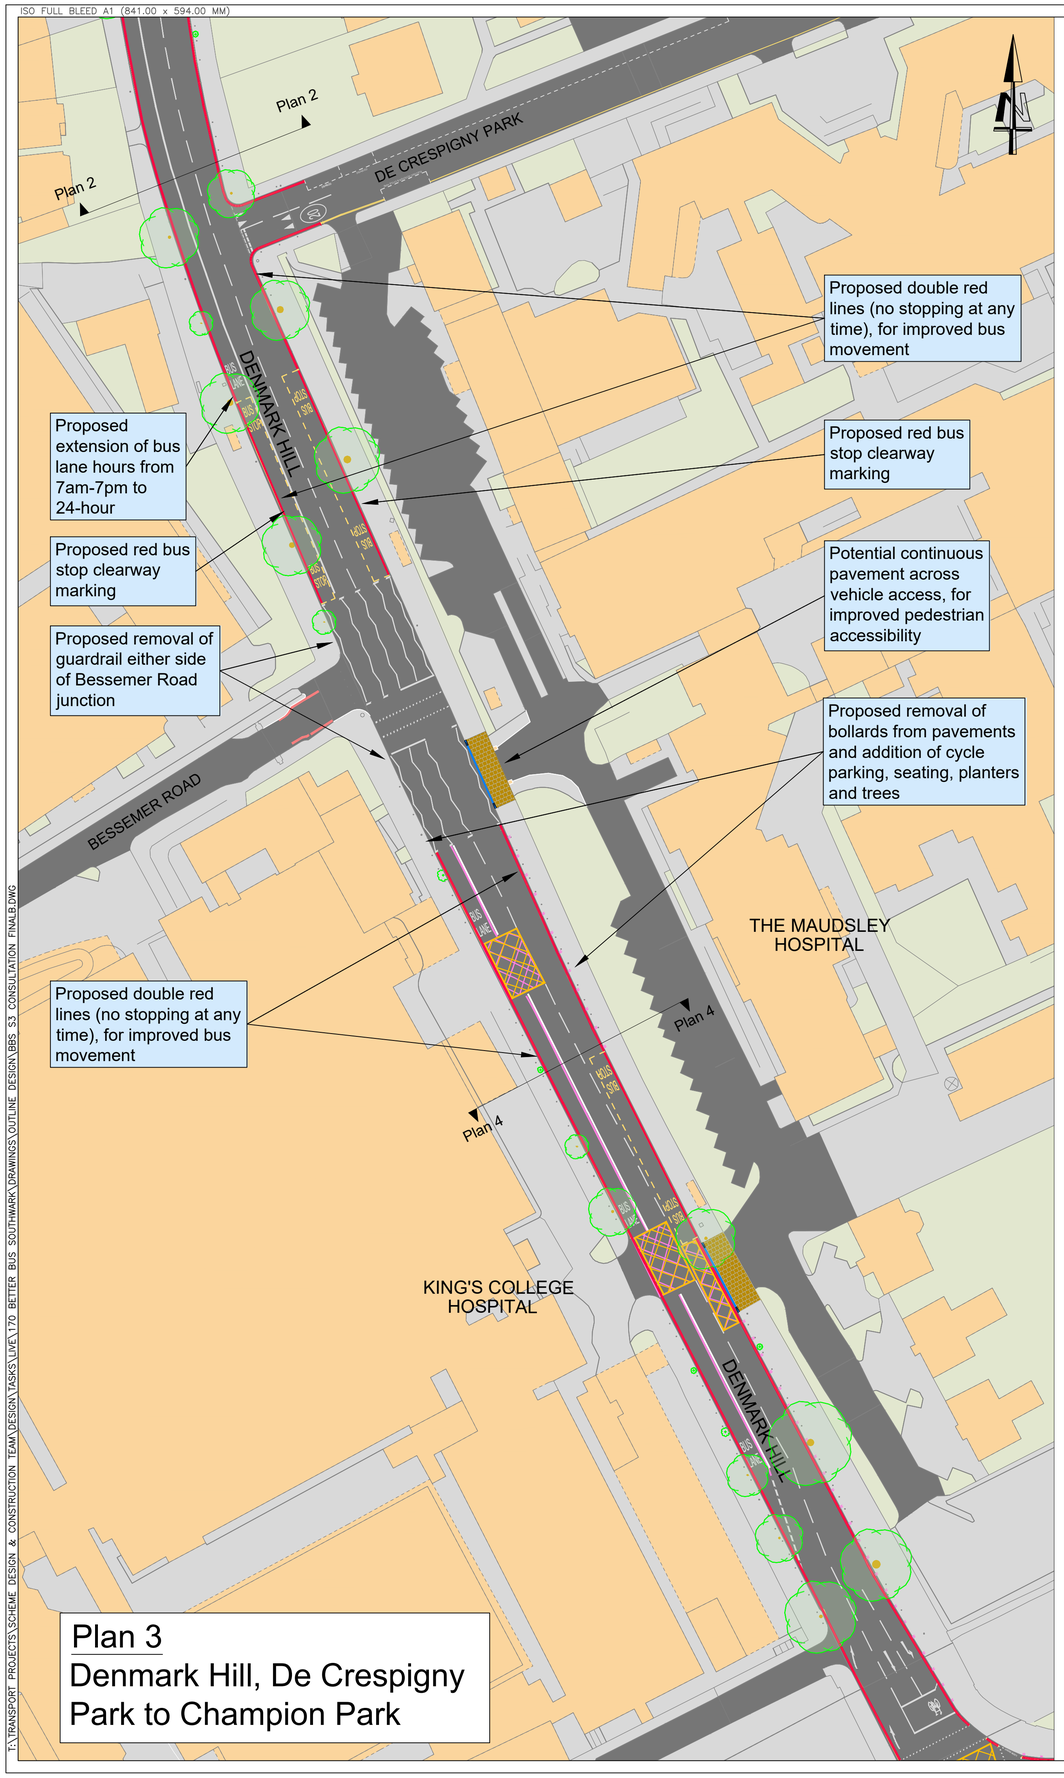


## Plan 3
Denmark Hill, De Crespigny Park to Champion Park

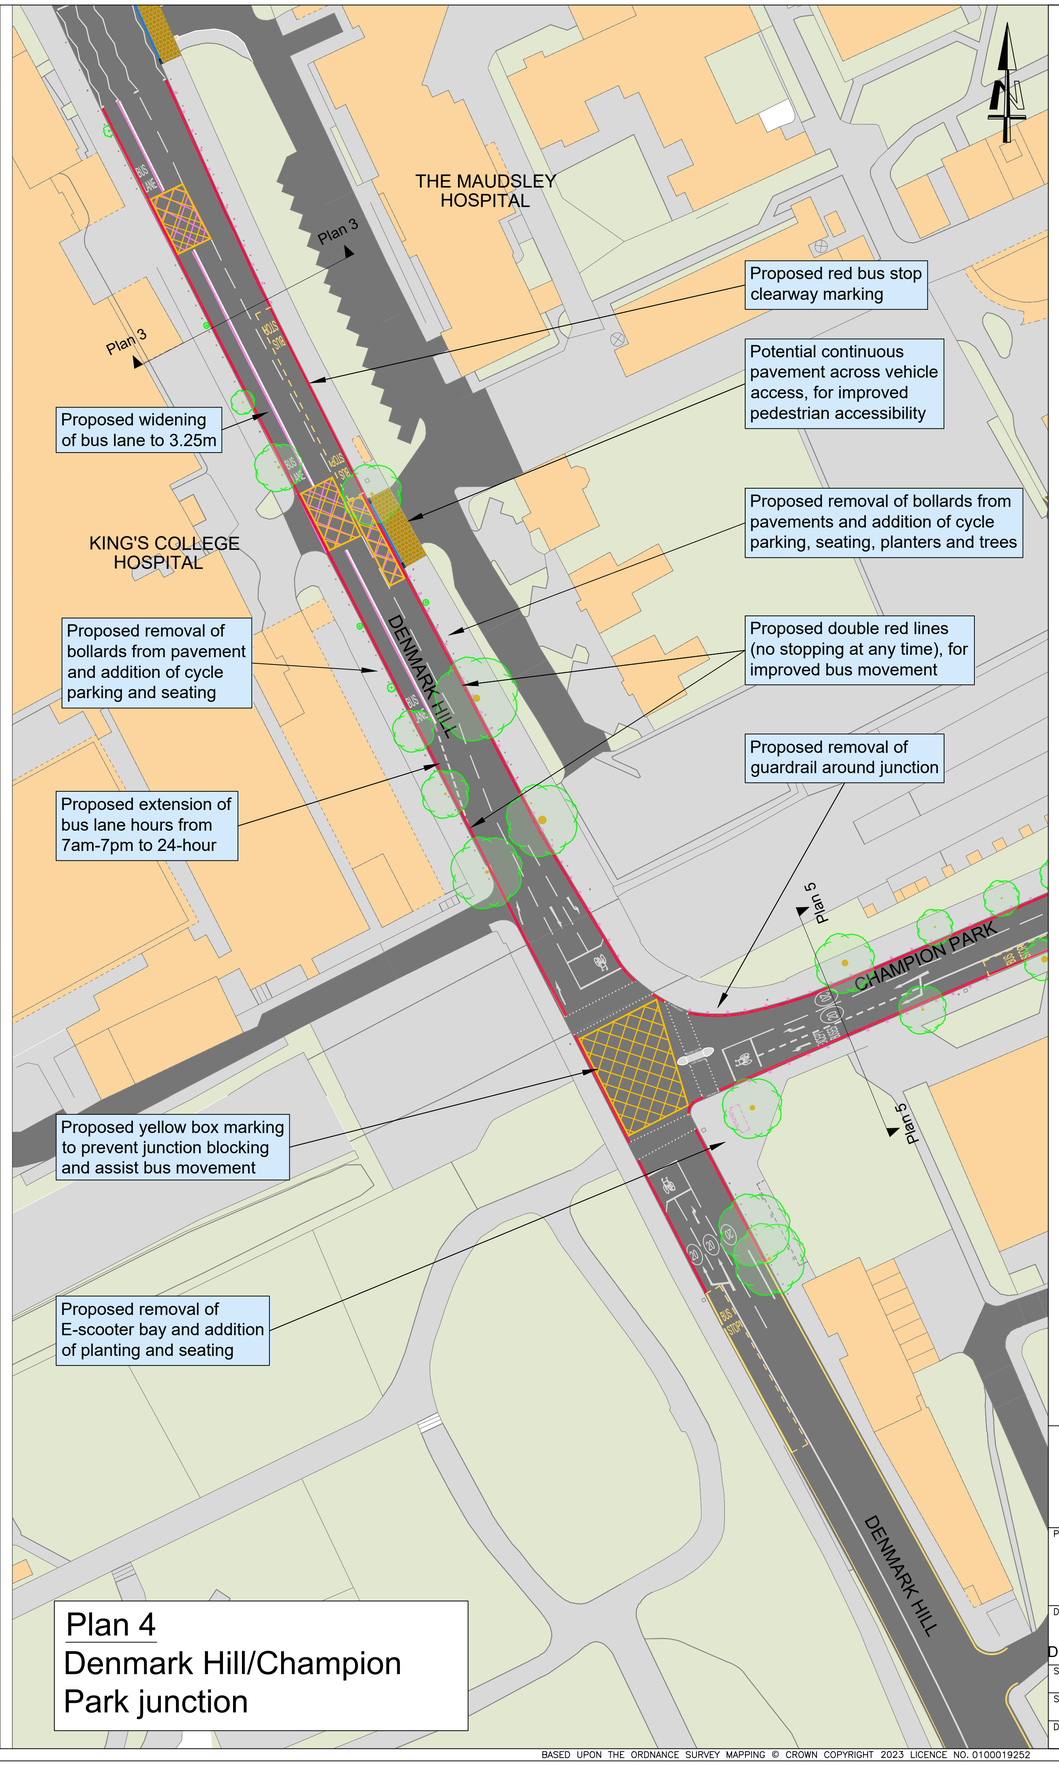


## Plan 4
Denmark Hill/Champion Park junction

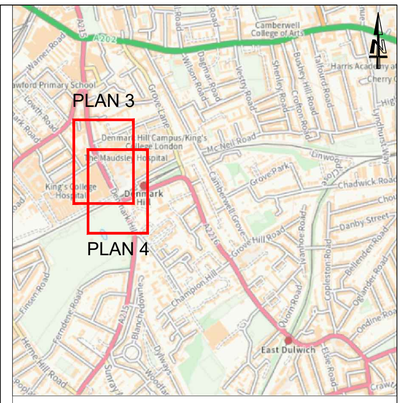


SHEET LAYOUT LOCATION PLAN

## KEY

- Proposed double red lines (no stopping at any time)
- Proposed red bus stop clearway marking (no stopping at any time except buses)
- Proposed parking or loading bay (available at any time)
- Proposed parking or loading bay (available only at restricted times)
- Proposed bus lane edge line
- Proposed white road markings
- Proposed yellow box marking
- Proposed new kerbline
- Proposed additional pavement space
- Proposed raised side road junction (raised road surface for pedestrian benefit)
- Proposed continuous pavement, with dropped kerb for vehicular access
- Proposed bus shelter
- Proposed bus stop flag (bus stop signpost)
- Proposed cycle hanger
- Existing red, yellow, white road markings
- Existing bus stop cage markings
- Existing yellow box junction marking
- Existing cycle hanger
- Existing road marking to be removed
- Existing tree


Southwark Council
southwark.gov.uk
160 TOOLEY STREET LONDON SE1P 5LX


PROJECT:
BETTER BUS SOUTHWARK

| | |
|---|---|
| DRAWING TITLE: PROPOSED IMPROVEMENTS DENMARK HILL TO EAST DULWICH STN | DRAWN BY: DJ<br>DESIGNED BY: DJ<br>CHECKED BY: CG<br>APPROVED BY: CAF<br>DATE: 24/07/2026 |
| SHEET: 2 OF 5 | |
| STATUS: FOR CONSULTATION | SCALE @ A1: 1:500 |
| DRAWING NO: LBS-SD170-CONS-GA-DR-S3-01 | REV: - |


BASED UPON THE ORDNANCE SURVEY MAPPING © CROWN COPYRIGHT 2023 LICENCE NO. 0100019252