ISO FULL BLEED A1 (841.00 x 594.00 MM)

T:\TRANSPORT PROJECTS\SCHEME DESIGN & CONSTRUCTION TEAM\DESIGN\TASKS\LIVE\170 BETTER BUS SOUTHWARK\DRAWINGS\OUTLINE DESIGN\BBS S3 CONSULTATION FINAL\BBS_S3_CONSULTATION_FINALB_1_5999_94202ABF_S\$.DWG

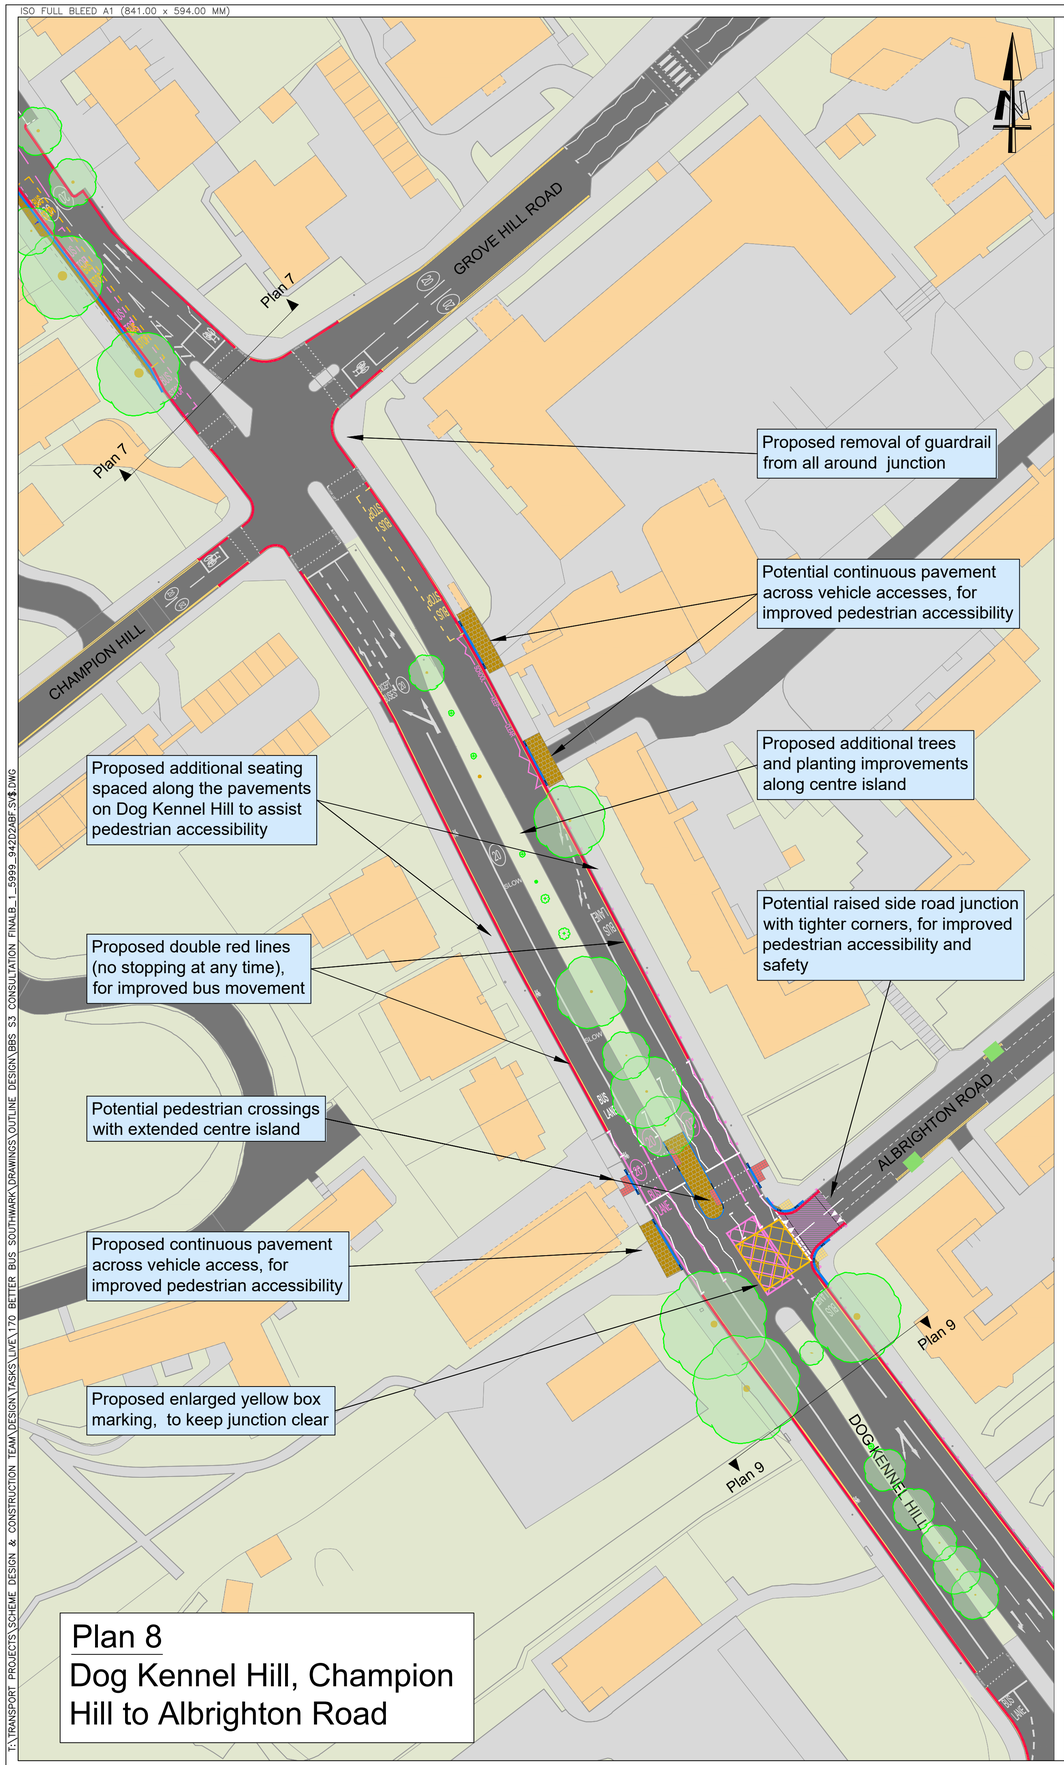

Plan 8
Dog Kennel Hill, Champion Hill to Albrighton Road

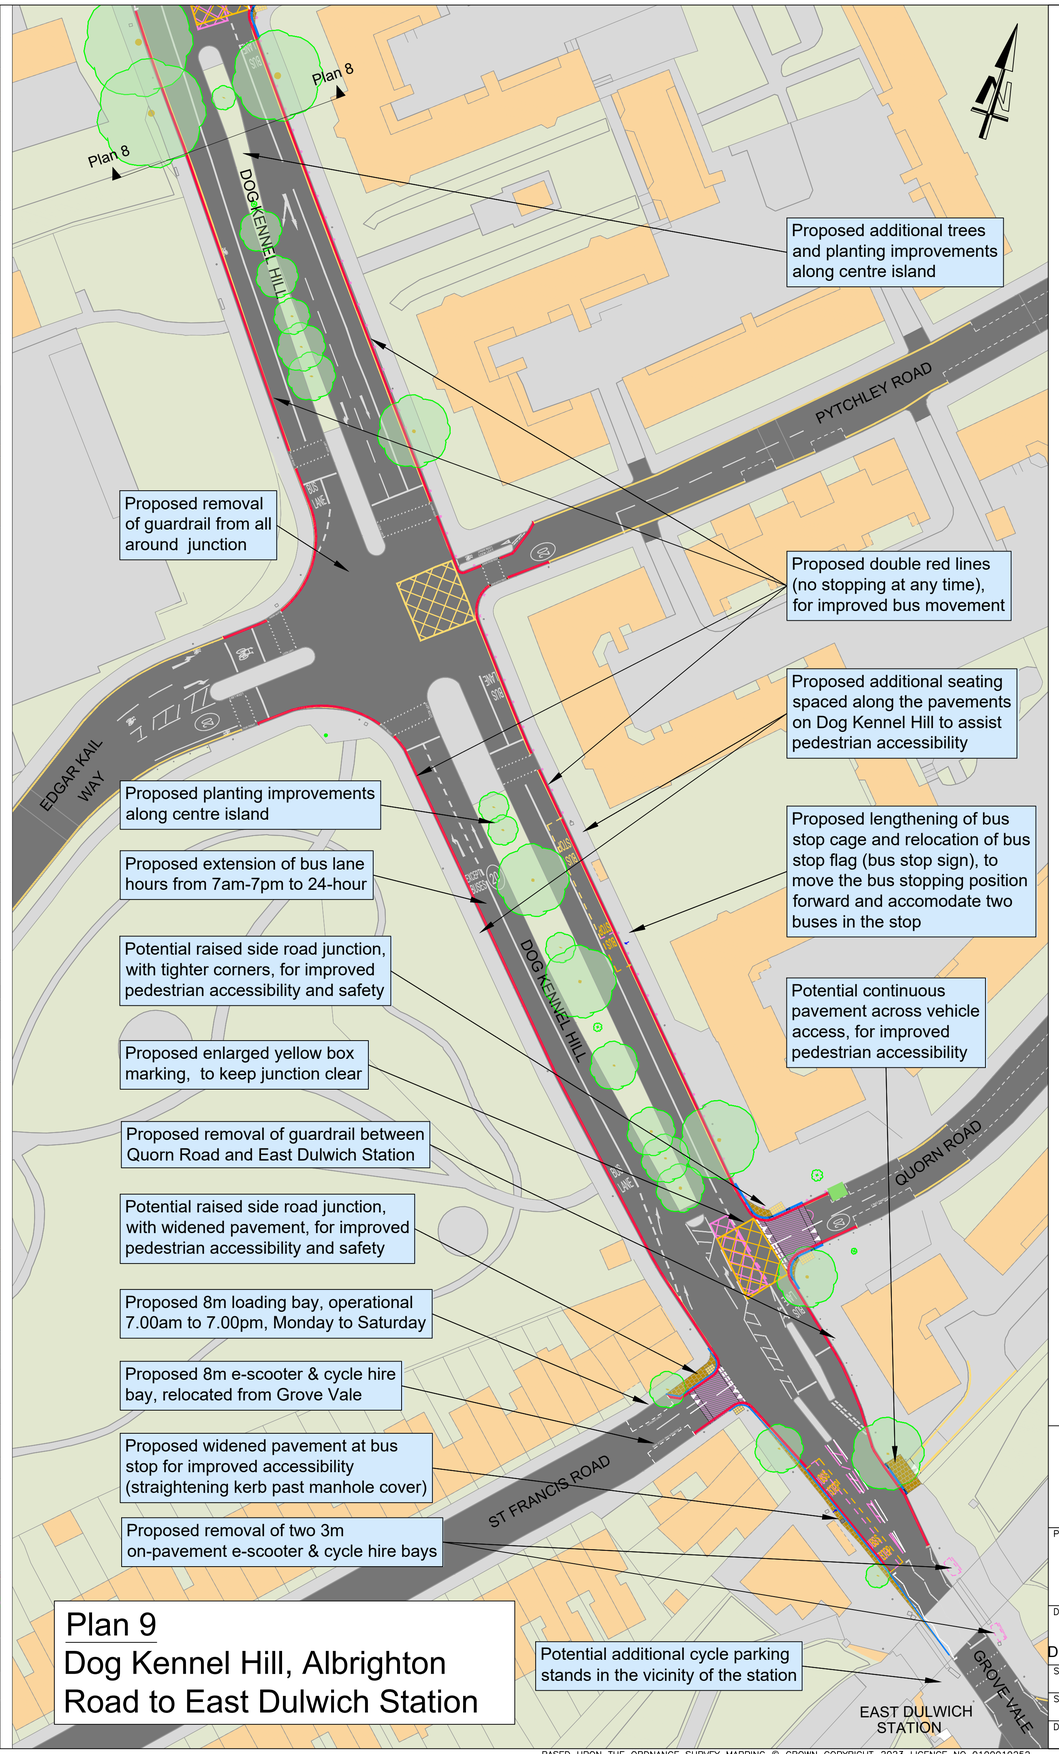

Plan 9
Dog Kennel Hill, Albrighton Road to East Dulwich Station

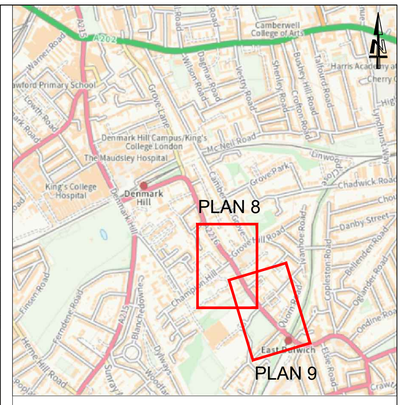

SHEET LAYOUT LOCATION PLAN

KEY

- Proposed double red lines (no stopping at any time)
- Proposed red bus stop clearway marking (no stopping at any time except buses)
- Proposed parking or loading bay (available at any time)
- Proposed parking or loading bay (available only at restricted times)
- Proposed bus lane edge line
- Proposed white road markings
- Proposed yellow box marking
- Proposed new kerbline
- Proposed additional pavement space
- Proposed raised side road junction (raised road surface for pedestrian benefit)
- Proposed continuous pavement, with dropped kerb for vehicular access
- Proposed bus shelter
- Proposed bus stop flag (bus stop signpost)
- Proposed cycle hanger
- Existing red, yellow, white road markings
- Existing bus stop cage markings
- Existing yellow box junction marking
- Existing cycle hanger
- Existing road marking to be removed
- Existing tree

Southwark Council
southwark.gov.uk
160 TOOLEY STREET LONDON SE1P 5LX

PROJECT: BETTER BUS SOUTHWARK

DRAWING TITLE: PROPOSED IMPROVEMENTS DENMARK HILL TO EAST DULWICH STN

SHEET: 5 OF 5

STATUS: FOR CONSULTATION

DRAWN BY: DJ
DESIGNED BY: DJ
CHECKED BY: CG
APPROVED BY: CAF
DATE: 24/07/2026

SCALE @ A1: 1:500

DRAWING NO: LBS-SD170-CONS-GA-DR-S3-01

REV: -

BASED UPON THE ORDNANCE SURVEY MAPPING © CROWN COPYRIGHT 2023 LICENCE NO. 0100019252