ISO FULL BLEED A1 (841.00 x 594.00 MM)

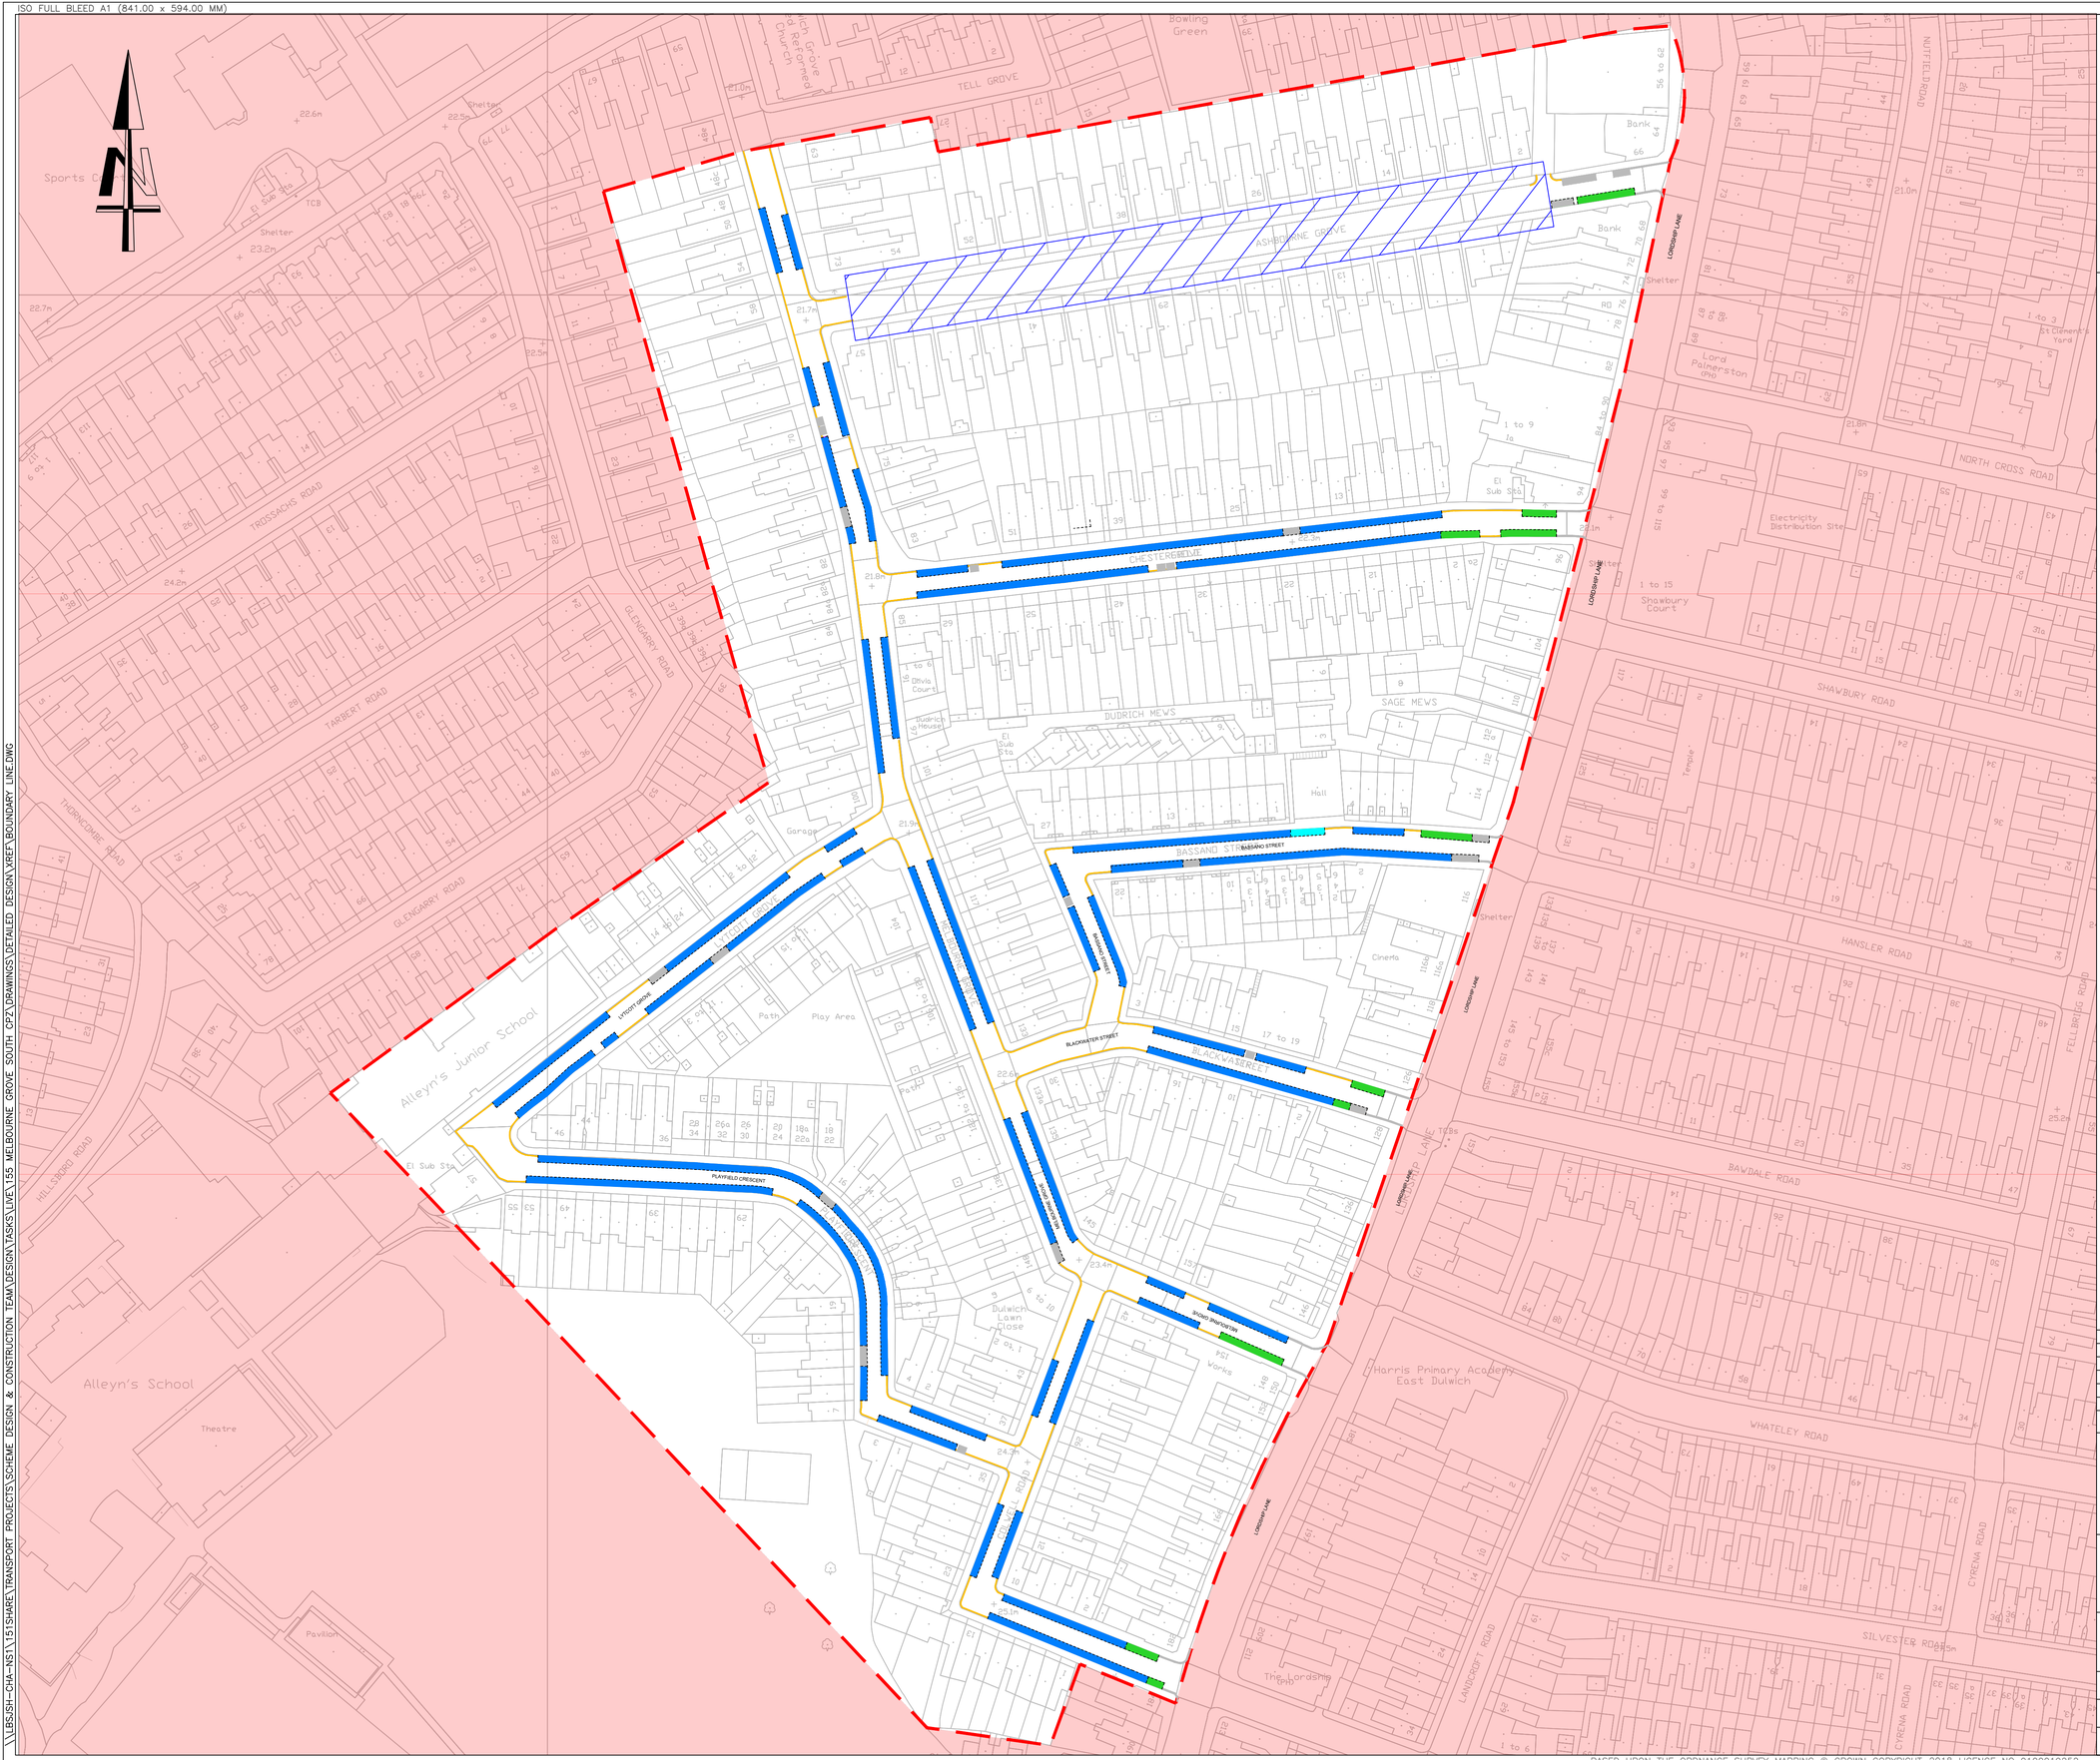

NOTES:

1. All dimensions are in metres unless otherwise stated. Do not scale from this drawing.
2. All items shown in grey are to remain unless otherwise stated.
3. This drawing is to be read in conjunction with all other drawings for job ref. SD084 as listed on the drawing issue sheet.
4. This drawing is to be read in conjunction with the LB of Southwark Streetscape Design Guidance (SSDM) and all relevant contract clauses.
5. Traffic management to be in accordance with chapter 8 of the Traffic Signs Manual and Safety at Street Work and Road Works.
6. Contractor to scan for services prior to excavation and refer to utility plans provided.
7. Contractor to maintain access to all properties and businesses at all times and agree alternative access arrangements with stakeholders.
8. Proposed double yellow lines to be tied in to existing double yellow lines as required.
9. For sign details and pay by phone bay location reference numbers, please refer to drawing LBS-SD155-DD-1201-DR-01.
10. For sign installation detail please refer to drawing LBS-SD155-DD-1202-DR-01.

KEY:

Zone boundary

PPA zone boudary

DRAFT

REV	DATE	REVISION DESCRIPTION / DETAILS	DRN BY	CHKD BY	APRVD BY
–	DD/MM/YY	–	–	–	–
–	DD/MM/YY	–	–	–	–
–	DD/MM/YY	–	–	–	–
–	DD/MM/YY	–	–	–	–
–	DD/MM/YY	–	–	–	–
–	DD/MM/YY	–	–	–	–

Southwark Council
southwark.gov.uk
160 TOOLEY STREET LONDON SE1P 5LX

PROJECT:
MELBOURNE GROVE SOUTH
PROPOSED CONTROLLED
PARKING ZONE MGS

DRAWING TITLE:
BOUNDARY DRAWING

DRAWN BY: CM
DESIGNED BY: CM
CHECKED BY: DJ
APPROVED BY: GD
DATE: JAN 2025

SHEET: 1 OF 1

STATUS: DETAILED DESIGN

SCALE @ A1: 1:250

DRAWING NO: LBS-SD155-DD-BOUNDARY-DR-01

REV: -

BASED UPON THE ORDNANCE SURVEY MAPPING © CROWN COPYRIGHT 2018 LICENCE NO. 0100019252

\\LBS-SH-CHA-NS1\151SHARE\TRANSPORT PROJECTS\SCHEME DESIGN & CONSTRUCTION TEAM\DESIGN\TASKS\LIVE\155 MELBOURNE GROVE SOUTH CPZ\DRAWINGS\DETAILED DESIGN\XREF\BOUNDARY LINE.DWG