


1. Dimensions in meters, unless otherwise stated.
2. This drawing should be read in conjunction with other relevant engineering details, drawings & specifications.
3. Any discrepancies should be reported to the design engineer immediately, so that clarification can be sought prior to the commencement of works.
4. The dimensions must be verified on site before construction.
5. All works are to be in accordance with Southwark borough council specification and standards.

	EXISTING ROAD MARKINGS
	EXISTING KERB
	EXISTING KERB TO BE REMOVED
	EXISTING TACTILE TO BE REMOVED
	PROPOSED ROAD MARKING
	PROPOSED KERB
	PROPOSED GRANITE SETS (WITH DROPPED KERB)
	PROPOSED SEATING AREA
	PROPOSED PLANTING BED
	PROPOSED BRICK SETS (EITHER NEW OR REUSED)
	PROPOSED CONCRETE SLABS 400X400
	PROPOSED ASPHALT RAISED TABLE
	PROPOSED PRECAST CONCRETE BLOCKS
	PROPOSED BLISTER TACTILE PAVING
	PROPOSED CYCLE FRIENDLY GULLY
	EXISTING GULLY TO BE REPLACED WITH CYCLE FRIENDLY GULLY
	PROPOSED GULLY LEAD

[illegible]

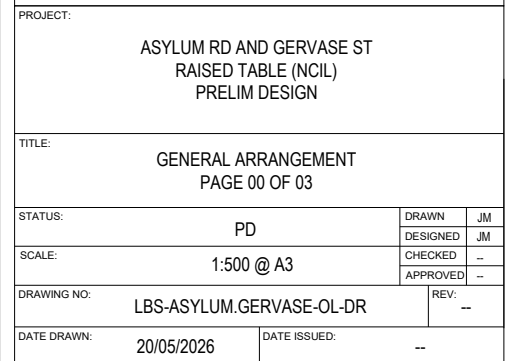

PROPOSED FOOTWAY WIDENING

PROPOSED RAISED TABLE FOR JUNCTION AND ZEBRA CROSSING

PROPOSED CONTINUOUS FOOTWAY OVER HOUSING ROAD ENTRANCE

1 PARKING SPACE TO BE REMOVED

SPEED HUMP TO BE REMOVED

PROPOSED COVER INSET TACTILE PAVING

PROPOSED SUDS PLANTING BEDS WITH SEATING

2 PARKING SPACES TO BE REMOVED

PROPOSED FOOTWAY BUILDOUT AROUND TREE

GERVASE STREET

1 to 14 Meridian Court

ASYLUM ROAD

CONTRACTOR

Day

continued

NOTES

1. Dimensions in meters, unless otherwise stated.
2. This drawing should be read in conjunction with other relevant engineering details, drawings & specifications.
3. Any discrepancies should be reported to the design engineer immediately, so that clarification can be sought prior to the commencement of works.
4. The dimensions must be verified on site before construction.
5. All works are to be in accordance with Southwark borough council specification and standards.

KEY

- EXISTING ROAD MARKINGS
- EXISTING KERB
- EXISTING KERB TO BE REMOVED
- EXISTING TACTILE TO BE REMOVED
- PROPOSED ROAD MARKING
- PROPOSED KERB
- PROPOSED GRANITE SETS (WITH DROPPED KERB)
- PROPOSED SEATING AREA
- PROPOSED PLANTING BED
- PROPOSED BRICK SETS (EITHER NEW OR REUSED)
- PROPOSED CONCRETE SLABS 400X400
- PROPOSED ASPHALT RAISED TABLE
- PROPOSED PRECAST CONCRETE BLOCKS
- PROPOSED BLISTER TACTILE PAVING
- PROPOSED CYCLE FRIENDLY GULLY
- EXISTING GULLY TO BE REPLACED WITH CYCLE FRIENDLY GULLY
- PROPOSED GULLY LEAD

LOCATION PLAN

REV	DATE	REVISION DESCRIPTION / DETAILS	DRN BY	CHKD BY	APRVD BY



PROJECT: ASYLUM RD AND GERVASE ST RAISED TABLE (NCIL) PRELIM DESIGN					
TITLE: GENERAL ARRANGEMENT PAGE 01 OF 03					
STATUS: PD			DRAWN	JM	
SCALE: 1:500 @ A3			DESIGNED	JM	
DRAWING NO: LBS-ASYLUM.GERVASE-OL-DR			CHECKED	--	
DATE DRAWN: 20/05/2026			APPROVED	--	
DATE ISSUED: --			REV:	--	

HIGH RIDGE IN CENTRAL
FOOTWAY TO DIRECT
RUNOFF TO BOTH SIDES

PROPOSED EXTENDING THE
FOOTWAY TO THE FULL LENGTH
OF THE BUS STOP

PROPOSED HIGH KASSEL
KERB FOR FULL BUS STOP TO
IMPROVE ACCESSIBILITY

➤ PROPOSED FOOTWAY WIDENING AROUND TREES WITH DROPPED KERB ACCESS TO HARRY LAMBORN HOUSE

—PROPOSED SUDS PLANTING BEDS WITH SEATING

—5 PARKING SPACES TO BE REMOVED

PROPOSED FOOTWAY
BUILDOUT AROUND TREE

PROPOSED SUDS PLANTING BED

PROPOSED FOOTWAY WIDENING

FOR CONTINUATION SEE VIEWPORT 2

1.50

6.4

1. Dimensions in meters, unless otherwise stated.
2. This drawing should be read in conjunction with other relevant engineering details, drawings & specifications.
3. Any discrepancies should be reported to the design engineer immediately, so that clarification can be sought prior to the commencement of works.
4. The dimensions must be verified on site before construction.
5. All works are to be in accordance with Southwark borough council specification and standards.

	EXISTING ROAD MARKINGS
	EXISTING KERB
	EXISTING KERB TO BE REMOVED
	EXISTING TACTILE TO BE REMOVED
	PROPOSED ROAD MARKING
	PROPOSED KERB
	PROPOSED GRANITE SETS (WITH DROPPED KERB)
	PROPOSED SEATING AREA
	PROPOSED PLANTING BED
	PROPOSED BRICK SETS (EITHER NEW OR REUSED)
	PROPOSED CONCRETE SLABS 400X400
	PROPOSED ASPHALT RAISED TABLE
	PROPOSED PRECAST CONCRETE BLOCKS
	PROPOSED BLISTER TACTILE PAVING
	PROPOSED CYCLE FRIENDLY GULLY
	EXISTING GULLY TO BE REPLACED WITH CYCLE FRIENDLY GULLY
	PROPOSED GULLY LEAD

LOCATION PLAN


[illegible]

PROJECT:

ASYLUM RD AND GERVASE ST
RAISED TABLE (NCIL)
PRELIM DESIGN

TITLE: GENERAL ARRANGEMENT
PAGE 02 OF 03


STATUS:		PD	DRAWN	JH
			DESIGNED	JH
SCALE:	1:200@ A3		CHECKED	--
			APPROVED	--
DRAWING NO:			REV:	
LBS-ASYLUM.GERVASE-OL-DR			--	
DATE DRAWN:		DATE ISSUED:		
20/05/2026			--	

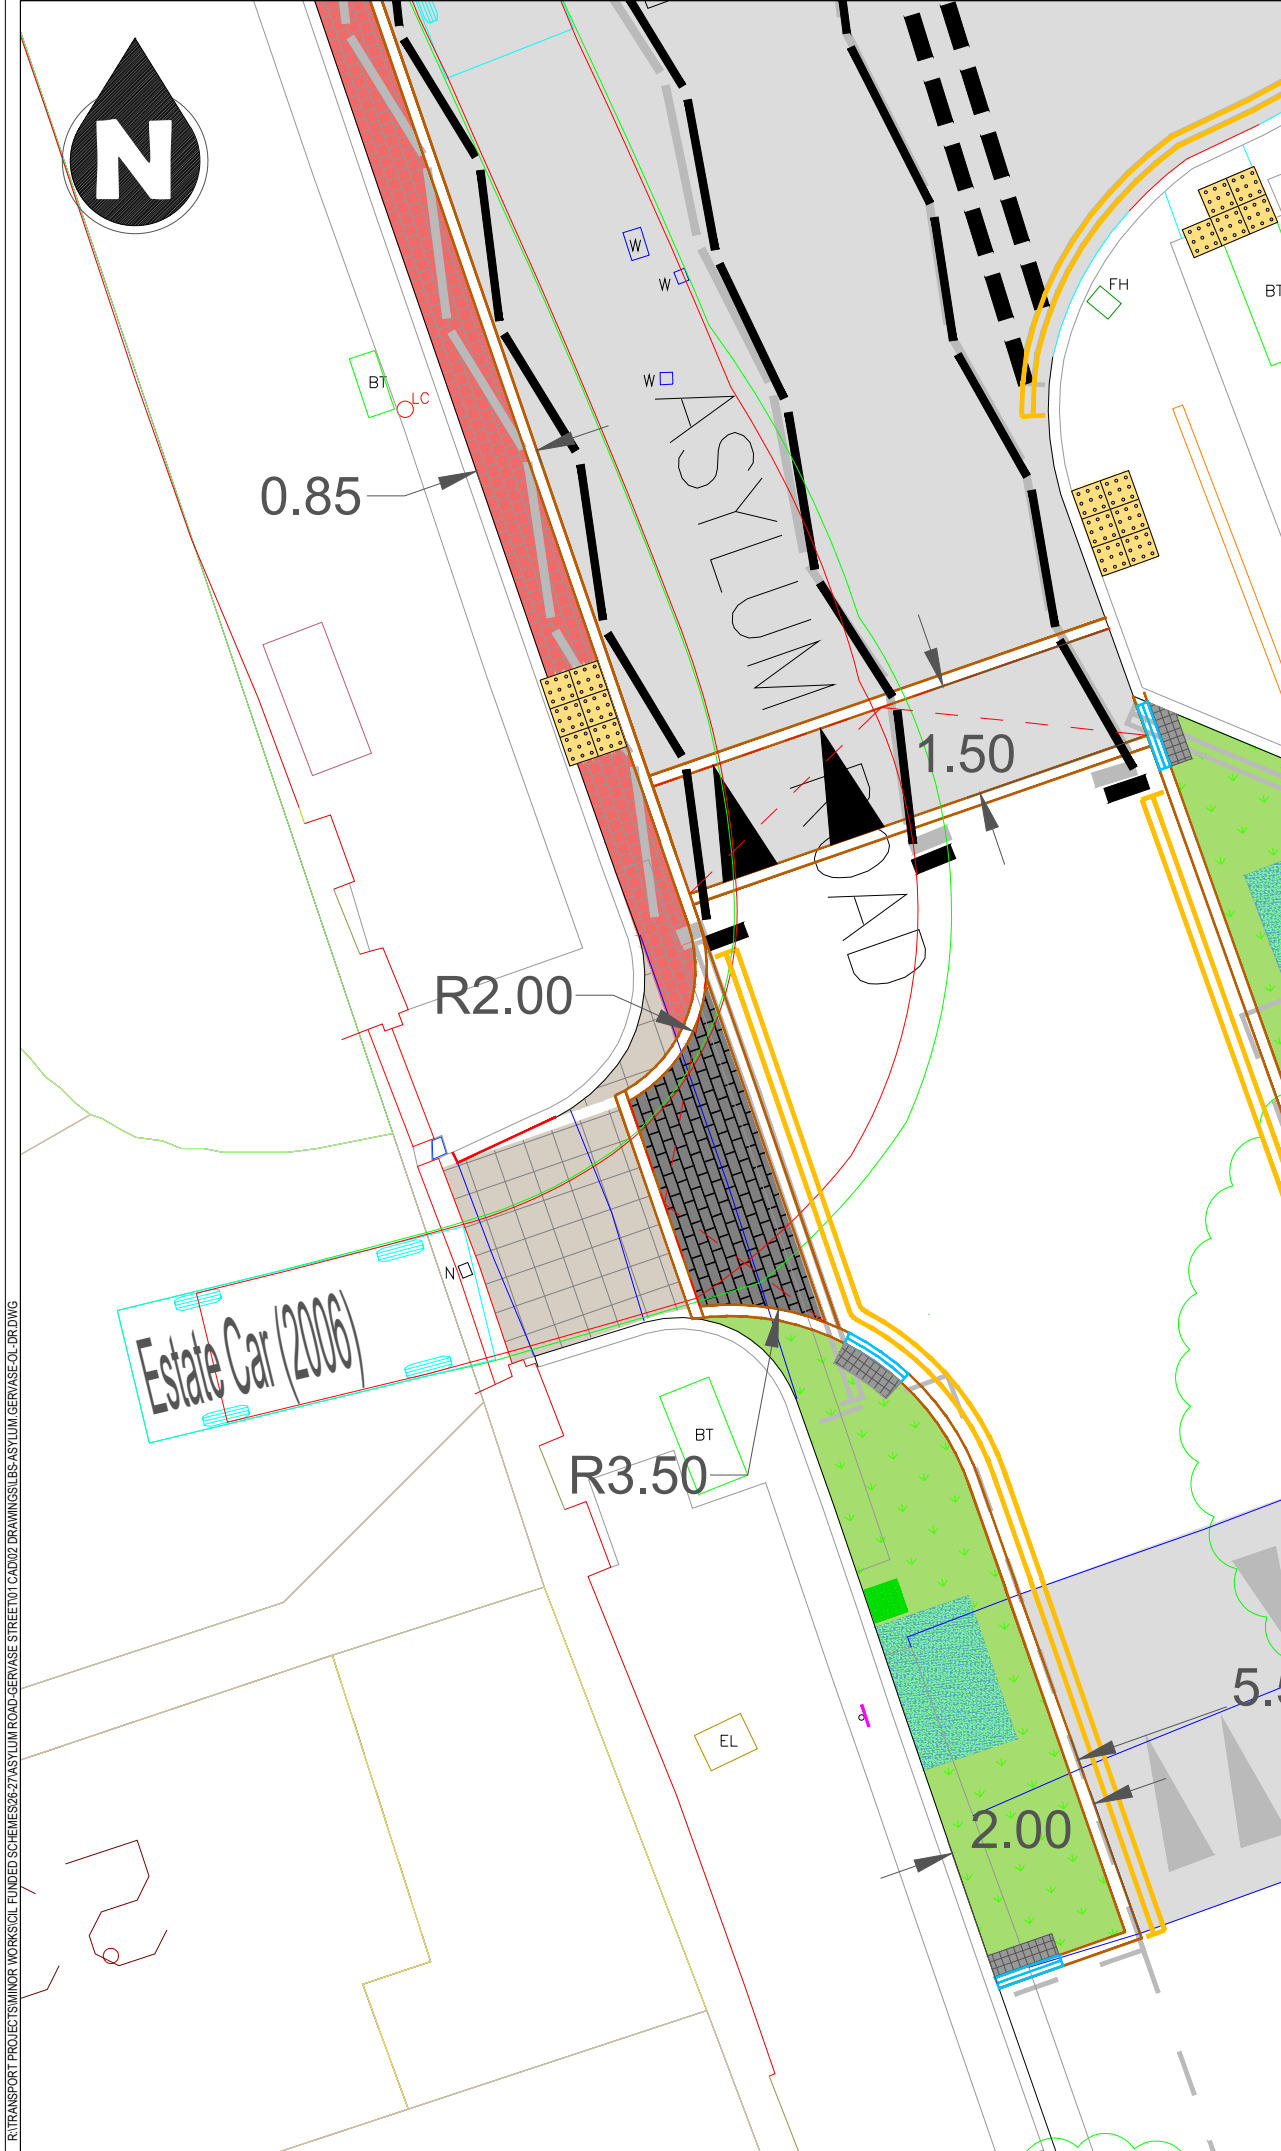

4.710m
1.804m
1.442m
0.207m
1.756m
4.00s
5.950m

[illegible]

REV	DATE	REVISION DESCRIPTION / DETAILS	DRN BY	CHKD BY	APRVD BY
-----	------	--------------------------------	-----------	------------	-------------

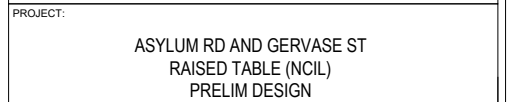

STATUS:	PD	DRAWN	JM
		DESIGNED	JM
SCALE:	1:100@ A3	CHECKED	--
		APPROVED	--

DRAWING NO: LBS-ASYLUM.GERVASE-OL-DR

DATE DRAWN:	20/05/2026	DATE ISSUED:	--
-------------	------------	--------------	----