Faraday Gardens Play Area

London Borough of Southwark

23 New pieces of play equipment

151 Capacity of users

1-14 Play for all ages and abilities

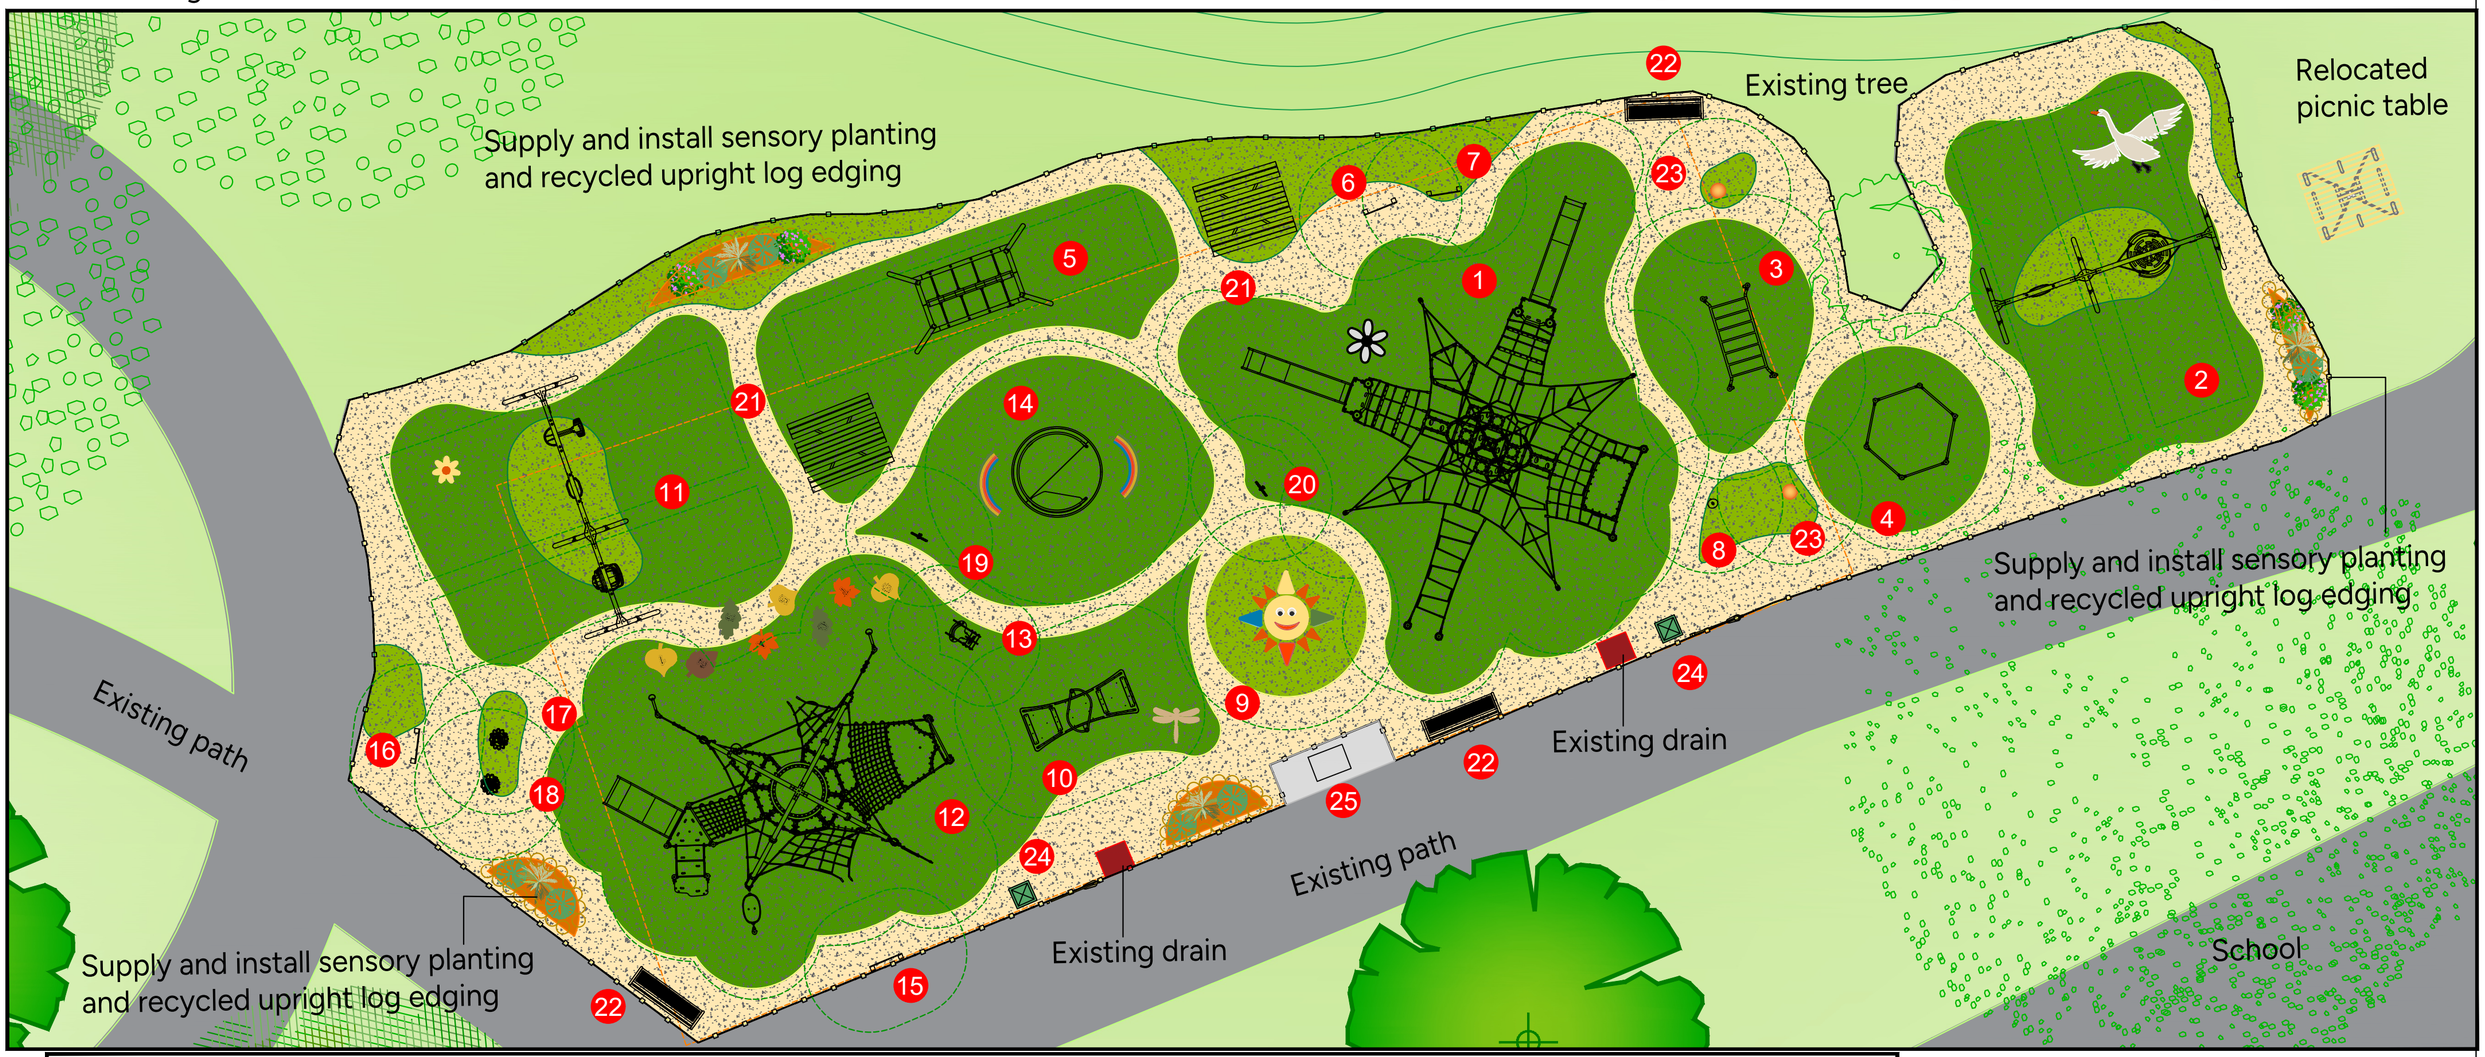

Equipment:

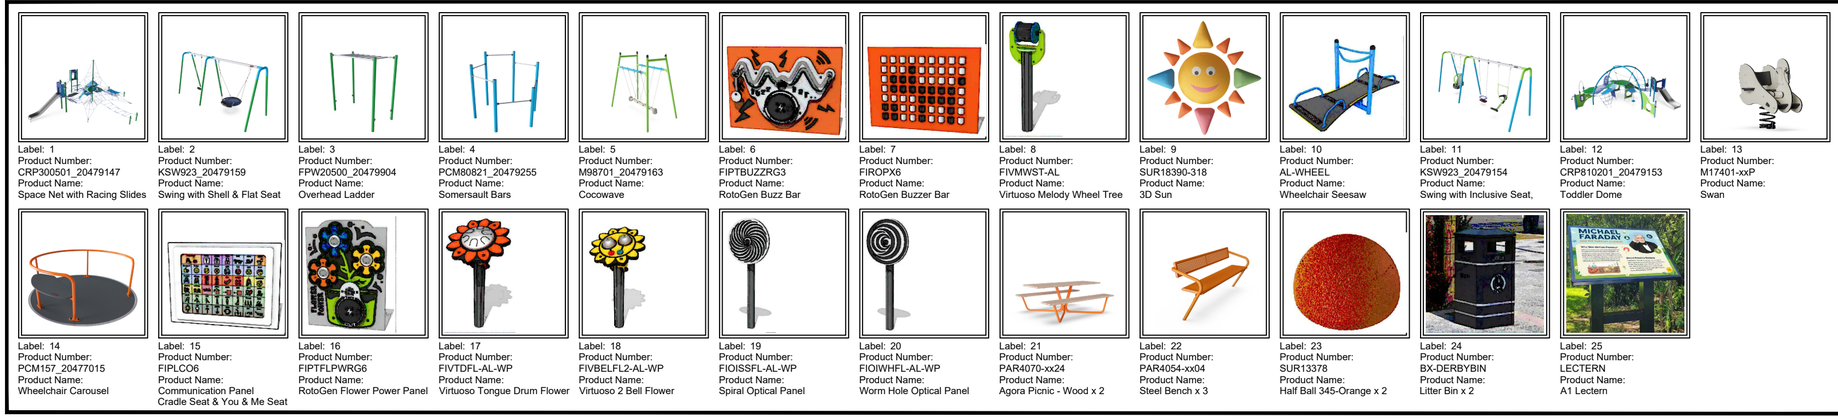

Label: 1
Product Number: CRP300501_20479147
Product Name: Space Net with Racing Slides

Label: 2
Product Number: KSW923_20479159
Product Name: Swing with Shell & Flat Seat

Label: 3
Product Number: FPW20500_20479904
Product Name: Overhead Ladder

Label: 4
Product Number: PCM80821_20479255
Product Name: Somersault Bars

Label: 5
Product Number: M98701_20479163
Product Name: Cocowave

Label: 6
Product Number: FIPTBUZZRG3
Product Name: RotoGen Buzz Bar

Label: 7
Product Number: FIROPX6
Product Name: RotoGen Buzzer Bar

Label: 8
Product Number: FIVMWST-AL
Product Name: Virtuoso Melody Wheel Tree

Label: 9
Product Number: SUR18390-318
Product Name: 3D Sun

Label: 10
Product Number: AL-WHEEL
Product Name: Wheelchair Seesaw

Label: 11
Product Number: KSW923_20479154
Product Name: Swing with Inclusive Seat,

Label: 12
Product Number: CRP810201_20479153
Product Name: Toddler Dome

Label: 13
Product Number: M17401-xxP
Product Name: Swan

Label: 14
Product Number: PCM157_20477015
Product Name: Wheelchair Carousel

Label: 15
Product Number: FIPLCO6
Product Name: Communication Panel Cradle Seat & You & Me Seat

Label: 16
Product Number: FIPTFLPWRG6
Product Name: RotoGen Flower Power Panel

Label: 17
Product Number: FIVTDFL-AL-WP
Product Name: Virtuoso Tongue Drum Flower

Label: 18
Product Number: FIVBELFL2-AL-WP
Product Name: Virtuoso 2 Bell Flower

Label: 19
Product Number: FIOISSFL-AL-WP
Product Name: Spiral Optical Panel

Label: 20
Product Number: FIOIWHFL-AL-WP
Product Name: Worm Hole Optical Panel

Label: 21
Product Number: PAR4070-xx24
Product Name: Agora Picnic - Wood x 2

Label: 22
Product Number: PAR4054-xx04
Product Name: Steel Bench x 3

Label: 23
Product Number: SUR13378
Product Name: Half Ball 345-Orange x 2

Label: 24
Product Number: BX-DERBYBIN
Product Name: Litter Bin x 2

Label: 25
Product Number: LECTERN
Product Name: A1 Lectern

Surfacing key:

- Wetpour 50:50 Black/Green Fleck
- Wetpour 80:20 Black/Green Fleck
- Wetpour 50:50 Black/Eggshell
- Existing Tarmac path
- Existing grass

Design assumes the site will be levelled by other (max. gradient 1:100), free draining and with good access. Quotation and design is submitted site unseen, we reserve the right, following a full site survey to amend the design appropriately. Areas and dimensions shown are critical for compliance with European safety standards EN1176 & EN1177, If in doubt ask.

Site notes:

- All existing equipment, fencing, gates and furniture to be removed.
- Supply and install new 1.2m high fencing and two pedestrian gates. Fencing layout includes leaving an existing tree in situ with space to develop.
- A mixture of 1.3m and 2.7m of fencing to create soft curve the east and south of the play area.
- Supply and install new wetpour fleck surfacing with a trench edge. Existing Wetpour to be overlaid and new baseworks for extension.

KOMPAN Ltd.
Serenity House
Furzton Lake
Milton Keynes
MK4 1GA

www.KOMPAN.co.uk
T:01908 201002
F:01908 201007
E:KOMPAN.UK@KOMPAN.com

©copyright of this drawing remains the property of KOMPAN Ltd. and the KOMPAN group. This drawing may not be reproduced without prior permission of KOMPAN Ltd. Any infringement will be pursued.

Project & Title		Designed by
Faraday Gardens Play Area		J.O
Client	Date	Scale
London Borough of Southwark	08.05.2026	1:100 @ A2
Drawing No.	Sheet	Revision
CAS-556169-K3Z9P8	1 of 1	