ISO FULL BLEED A1 (841.00 x 594.00 MM)

DULWICH HILL SCHOOL STREETS

Note: Residents will only be exempt from the School Street zone that their property is within the extents of

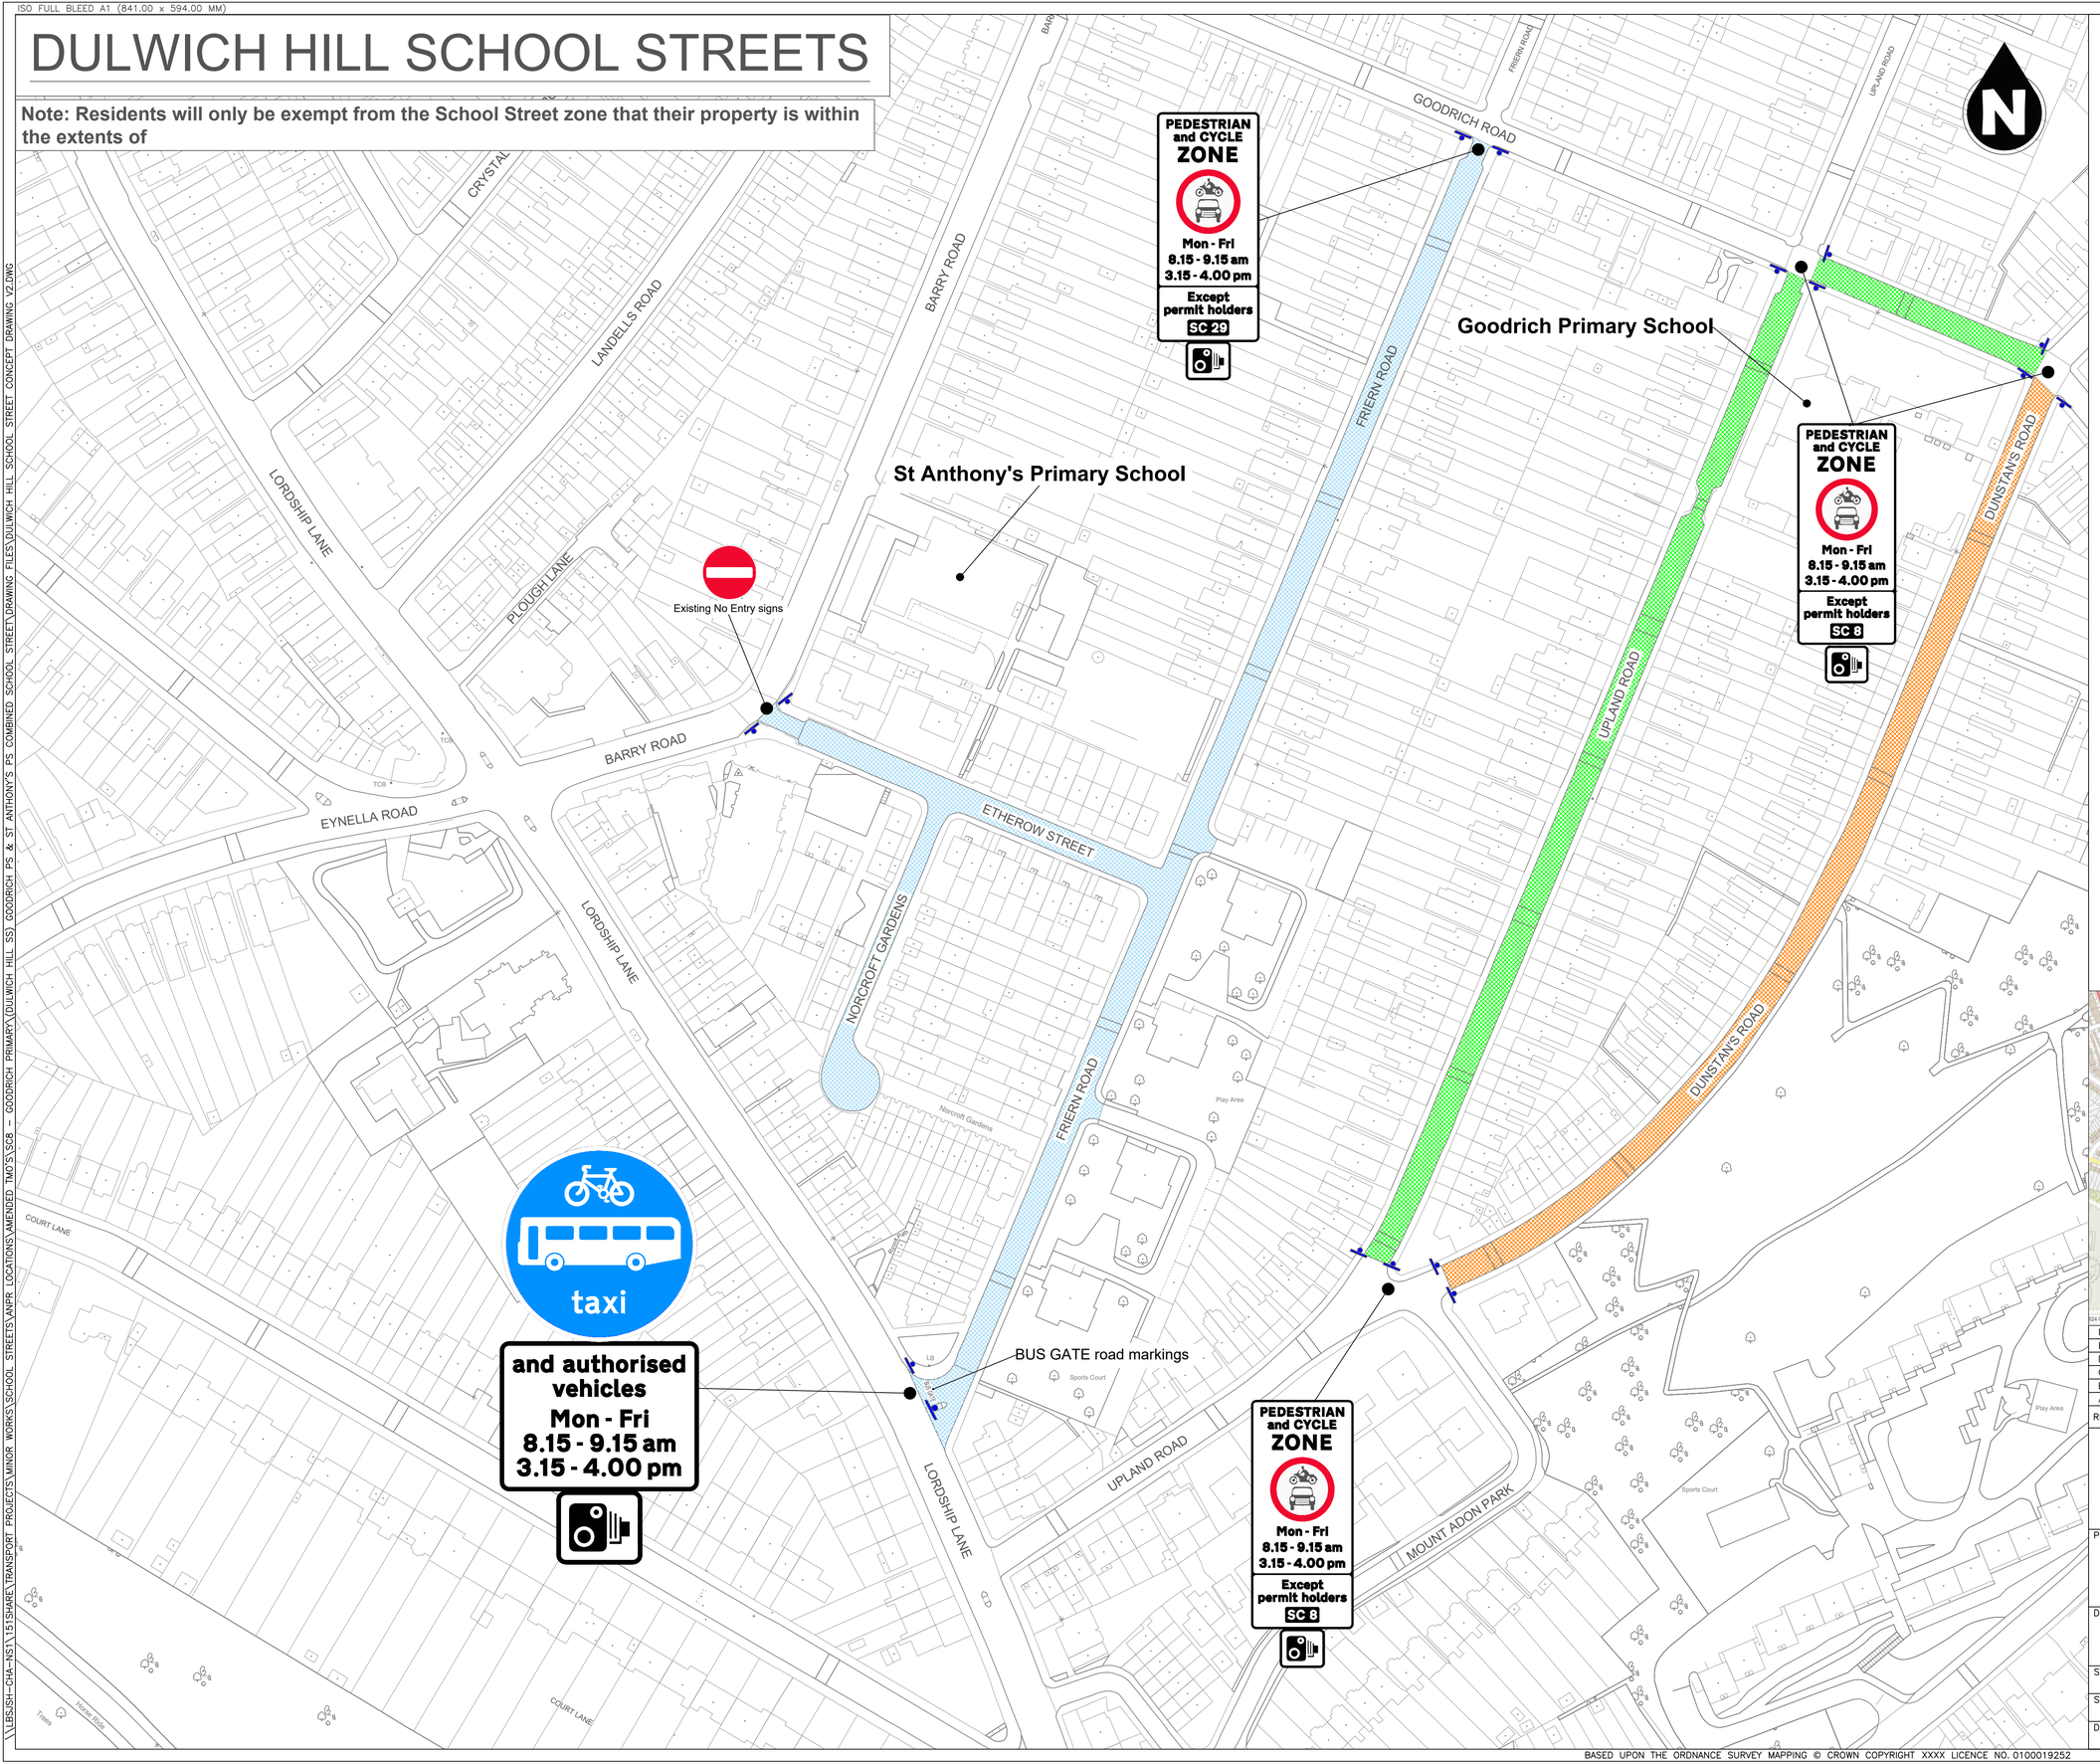

NOTES

1. Dimensions in meters, unless otherwise stated.
2. This drawing should be read in conjunction with other relevant engineering details, drawings & specifications.
3. Any discrepancies should be reported to the design engineer immediately, so that clarification can be sought prior to the commencement of works.
4. The dimensions must be verified on site before construction.
5. All works are to be in accordance with Southwark borough council specification and standards.

KEY

EXISTING SCHOOL STREET
Extents of the existing School Street zone for Goodrich Primary School

PROPOSED SCHOOL STREET
Extents of the proposed School Street zone extension for Goodrich Primary School

PROPOSED SCHOOL STREET
Extents of the proposed School Street zone for St Anthony's Primary School

PROPOSED SIGNS
School Street signs

KEY MAP

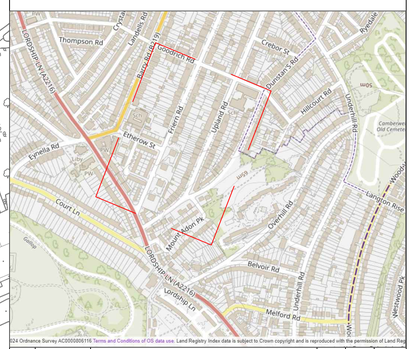

REV	DATE	REVISION DESCRIPTION / DETAILS	DRN BY	CHKD BY	APRVD BY
F	25/04/25	DESIGN AMENDMENTS	SD	SA	SA
E	10/04/25	DESIGN AMENDMENTS	SD	–	–
D	01/04/25	SCHEME LAYOUT AMENDMENTS	SD	–	–
C	22/01/25	CLOSURE TIME AMENDMENTS	SD	–	–
B	09/01/25	CLOSURE TIMES AMENDMENTS	SD	–	–
A	04/12/24	OUTLINE DESIGN	SD	SA	

Southwark Council
160 TOOLEY STREET LONDON SE1P 5LX

PROJECT:
MINOR WORKS
SCHOOL STREETS ANPR
DULWICH HILL SCHOOL STREET ZONES

DRAWING TITLE: MASTER PLAN

DRAWN BY: SD
DESIGNED BY: SD
CHECKED BY: SA
APPROVED BY: SA
DATE: 25/04/25

SHEET: 1 OF 1

STATUS: OD

SCALE @ A1: 1:1

DRAWING NO: LBS-MW-DULWICH_HILL_GA-01

REV: F

BASED UPON THE ORDNANCE SURVEY MAPPING © CROWN COPYRIGHT XXXX LICENCE NO. 0100019252

\\LBSJSH-CHA-NS1\1_1S1\SHARE\TRANSPORT PROJECTS\MINOR WORKS\SCHOOL STREETS\ANPR LOCATIONS\AMENDED TNO'S\SC8 – GOODRICH PRIMARY\DULWICH HILL SCHOOL STREET CONCEPT DRAWING V2.DWG
ST ANTHONY'S PS COMBINED SCHOOL STREET\DRAWING FILES\DULWICH HILL SCHOOL STREET CONCEPT DRAWING V2.DWG
GOODRICH PS & ST ANTHONY'S PS COMBINED SCHOOL STREET\DRAWING FILES\DULWICH HILL SCHOOL STREET CONCEPT DRAWING V2.DWG